05 E2 SIDE WALL ELEVATION

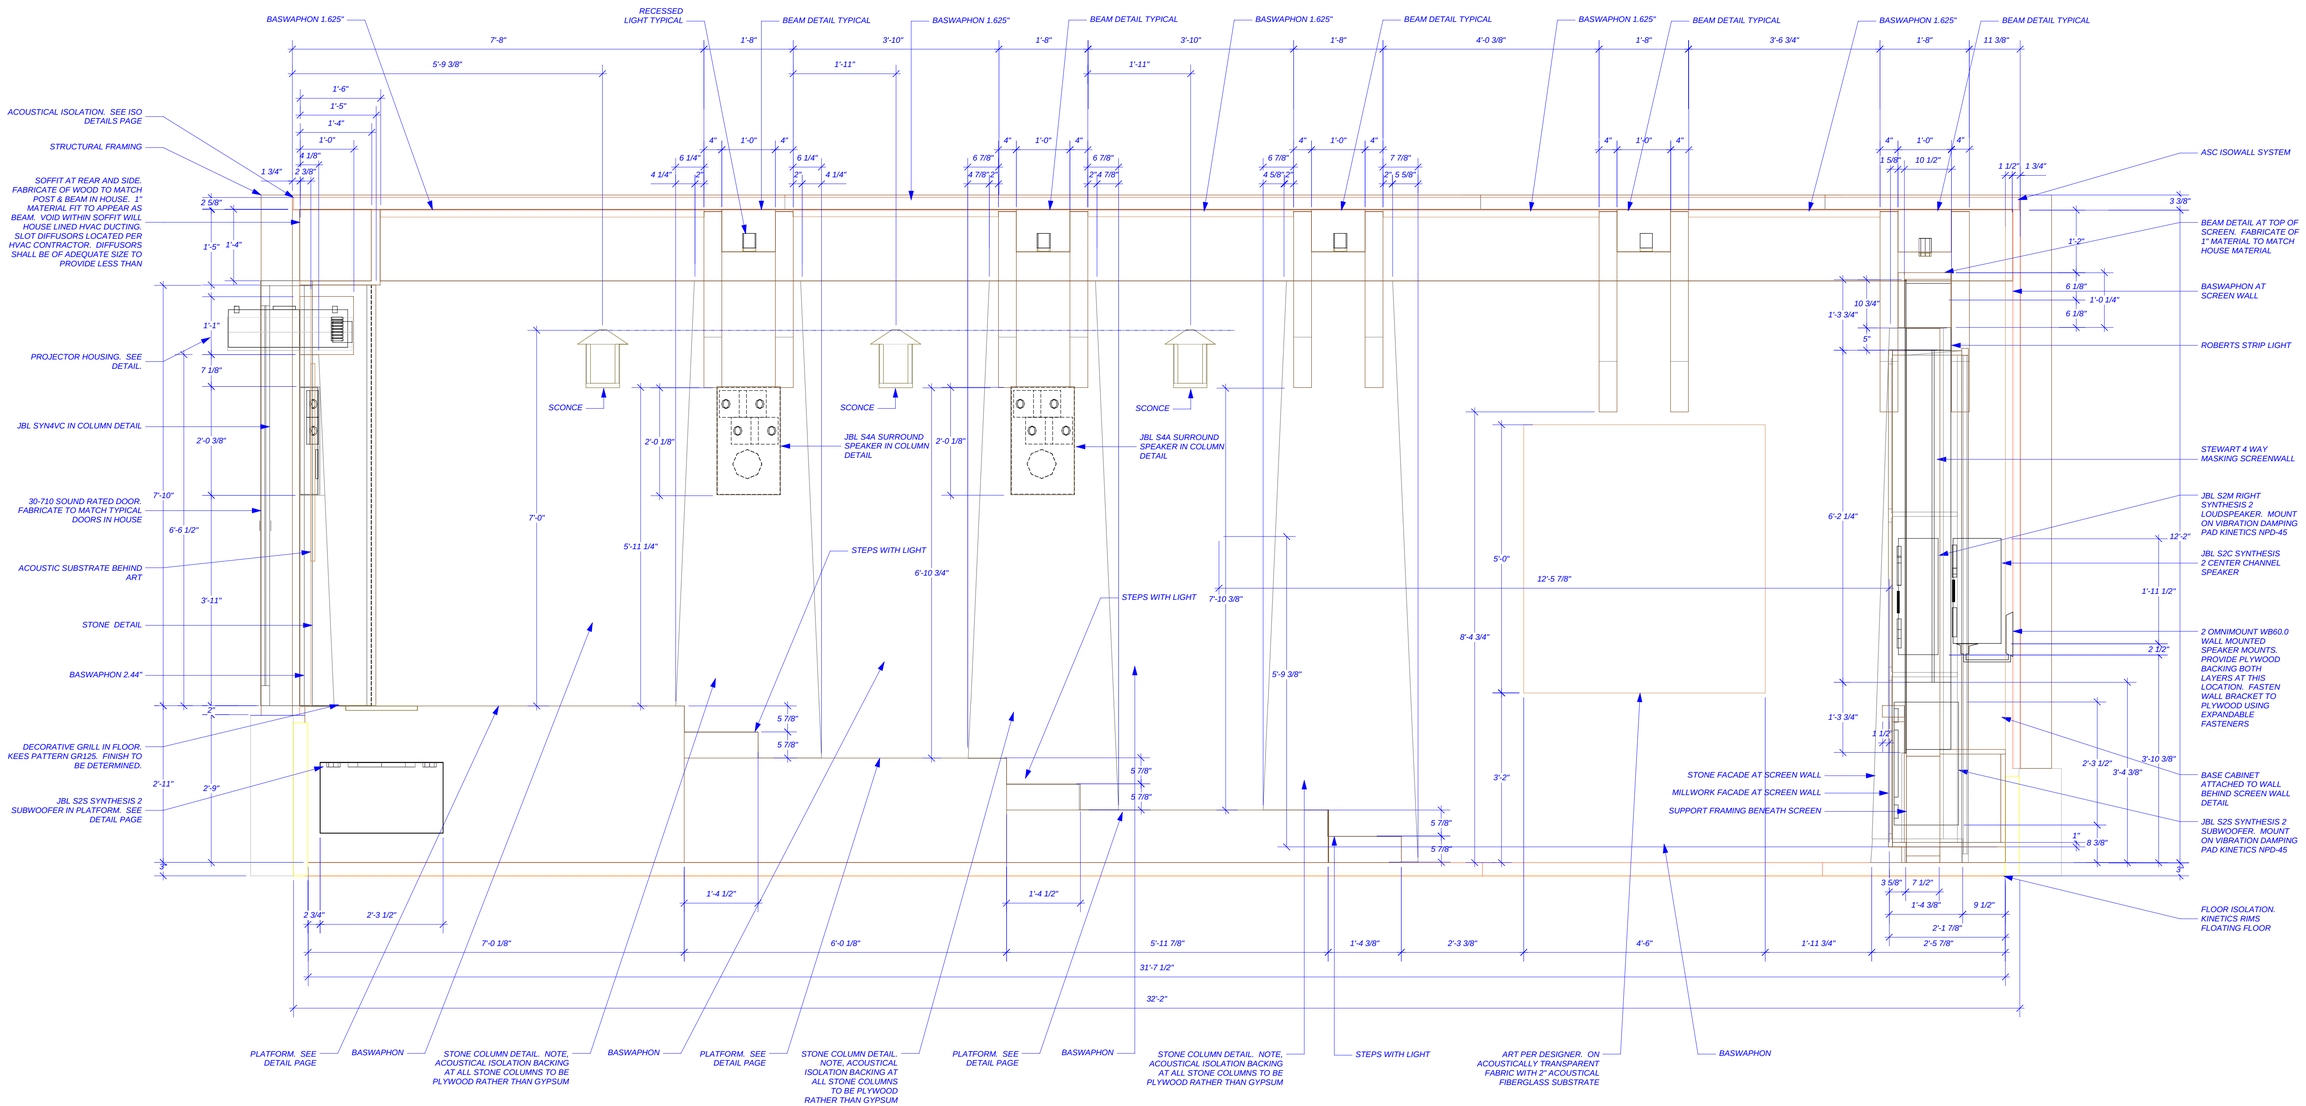

PAGE NAME:
04-E2 SIDE WALL ELEVATION

SCALE:3/4" = 1'