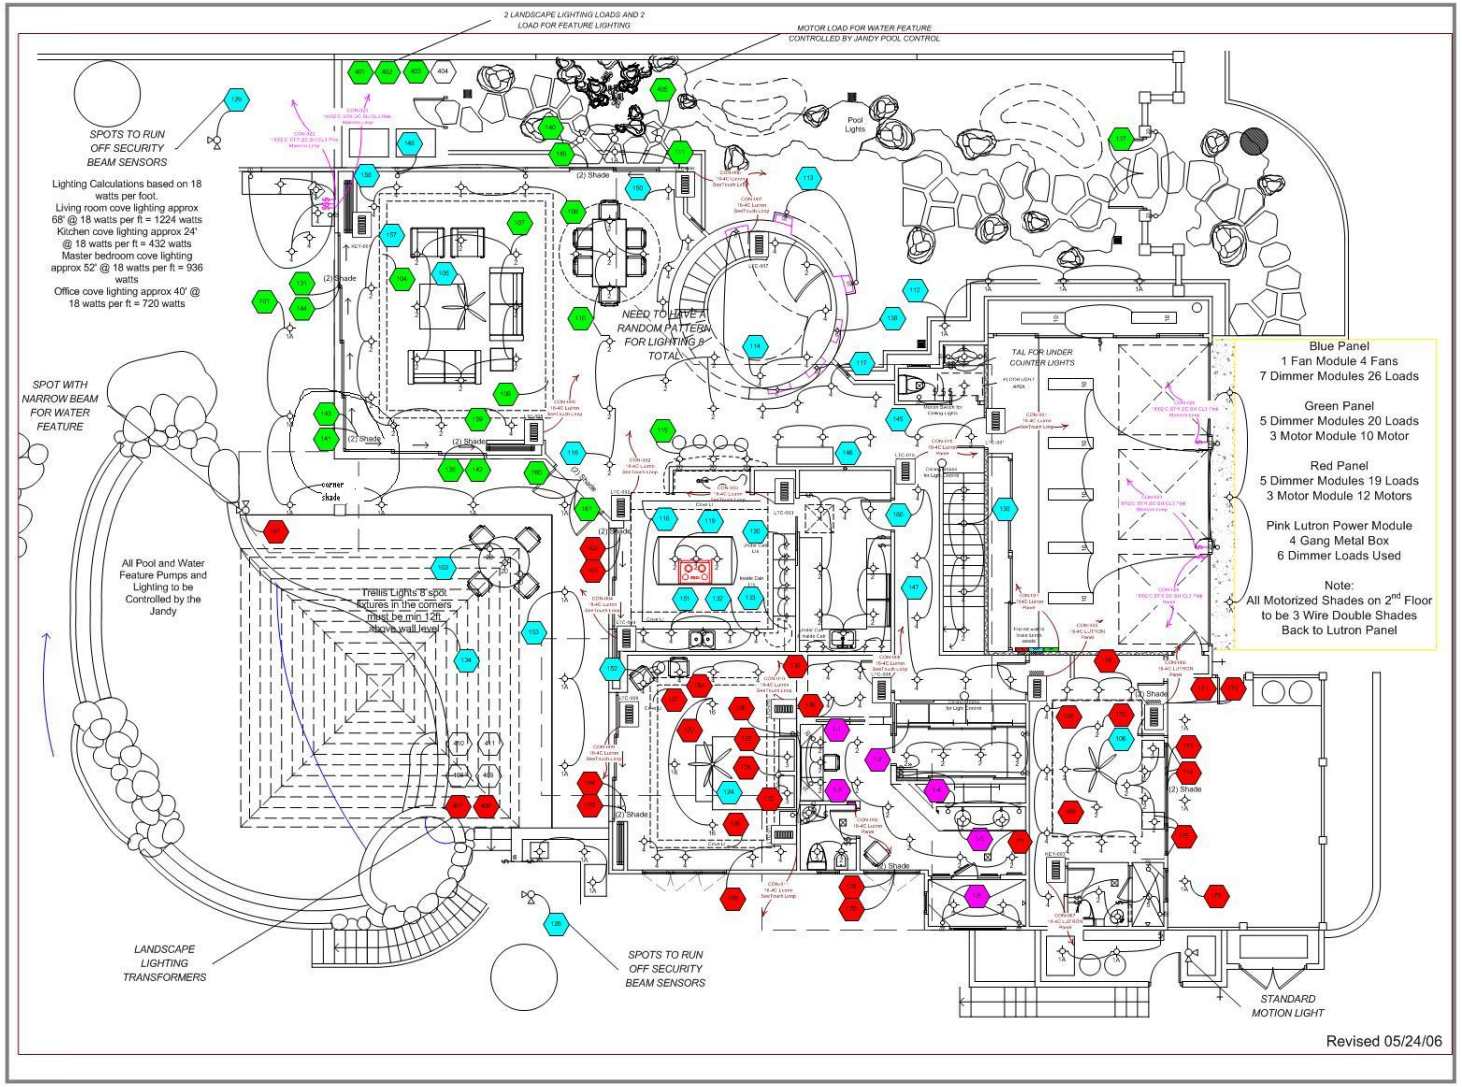

Pacific Audio & Communications

357 Hukuli St Suite A-102
Kihei, Maui, Hi
96753
808-874-4928 office
808-874-8396 fax
www.pachawaii.com

These are approximate locations of devices. They must be field verified with the owner or contractor.
All ideas, designs and drawings that were created for this project are owned and the property of Pacific Audio & Communications Inc. None of these ideas, designs and drawings shall be used by any persons or corporations for any purpose without the written consent of Pacific Audio & Communications Inc.

Dates:
Created 7/14/2001
Modified 5/30/2006
Printed 5/25/2006

Wailea Vistas
Wailea, Maui, Hawaii
97653

2nd Floor Lighting Plan

ELE-2