06 E3 REAR WALL ELEVATION

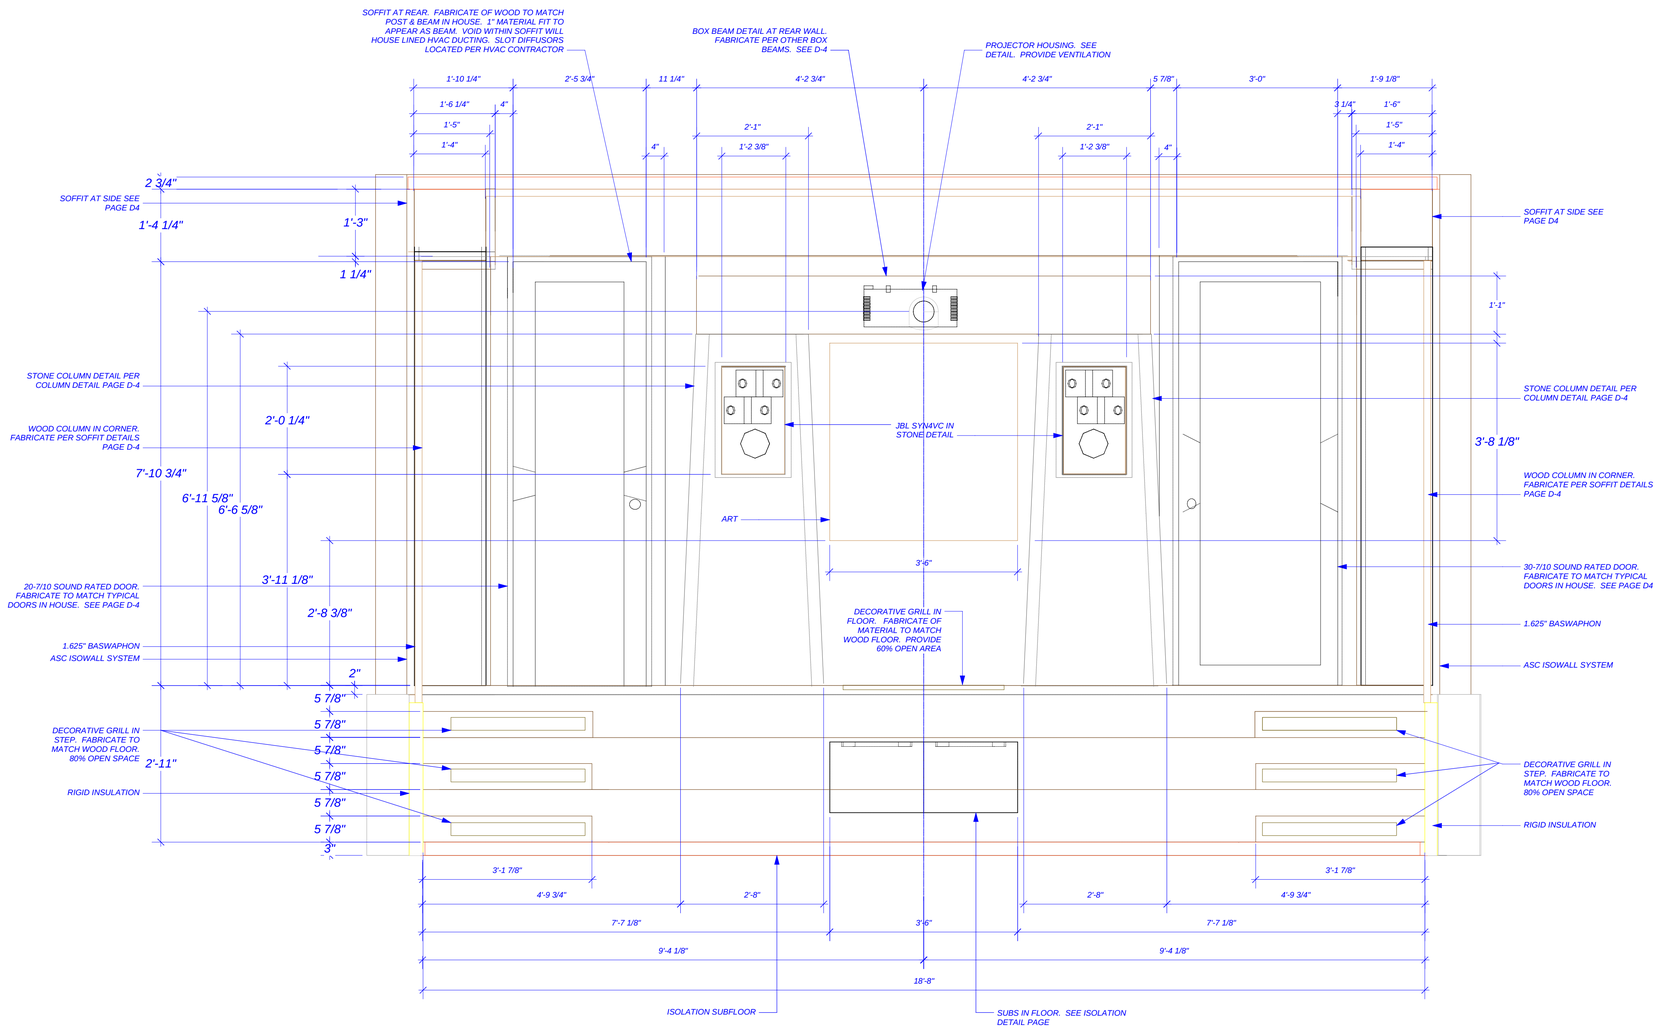

PAGE NAME:
05-E3-REAR WALL ELEVATION

SCALE:3/4" = 1'