08 ISO2 ISOLATION DETAILS

ISOLATION FRAMING DETAILS AT WALL & CEILING

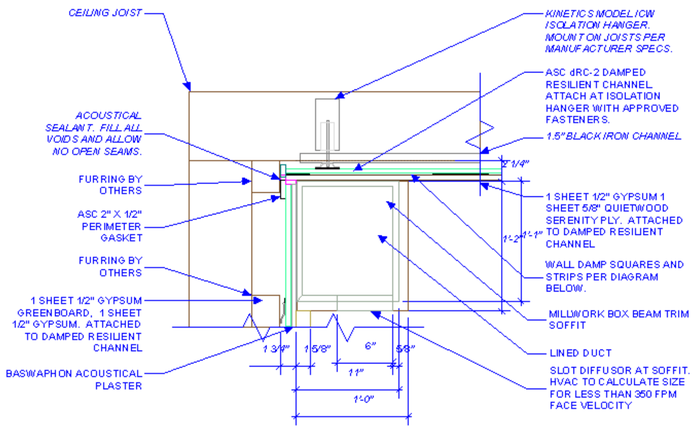

ISOLATION FRAMING DETAILS AT WALL, FLOOR & PLATFORM

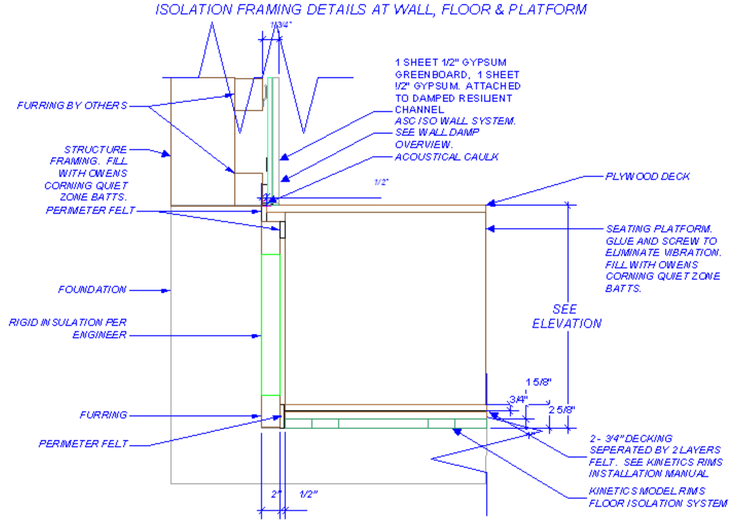

DETAIL AT SUBWOOFER

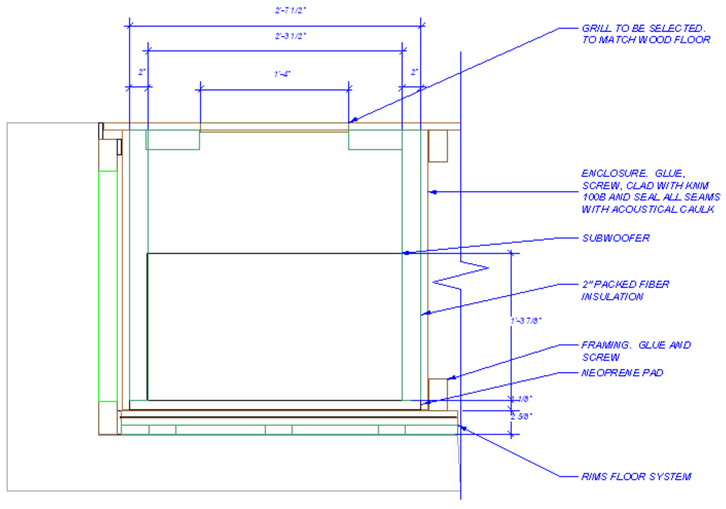

PROJECTOR HOUSING FRONT VIEW

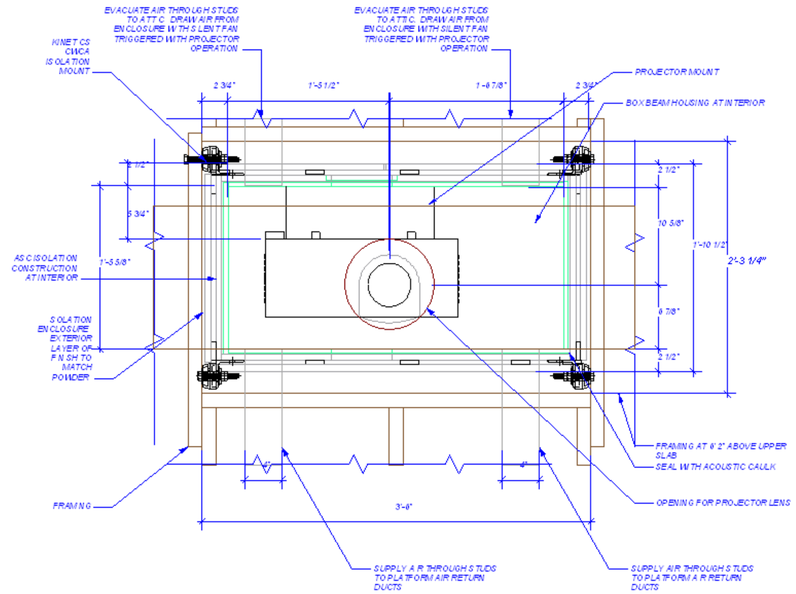

SIDE VIEW AT PLATFORMS

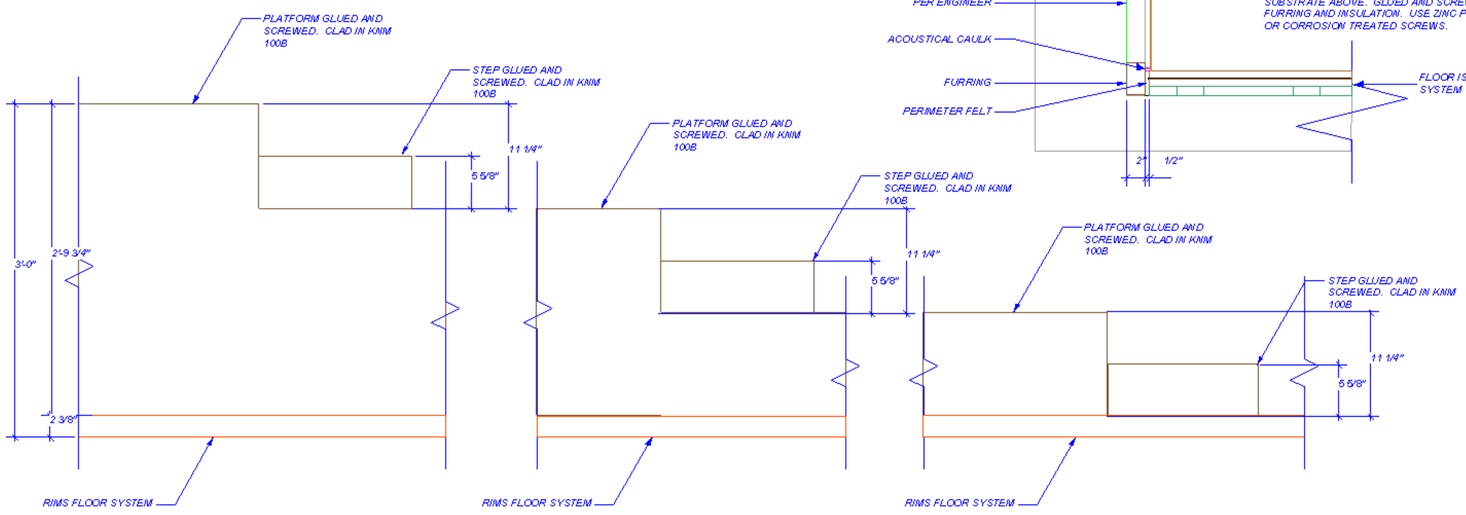

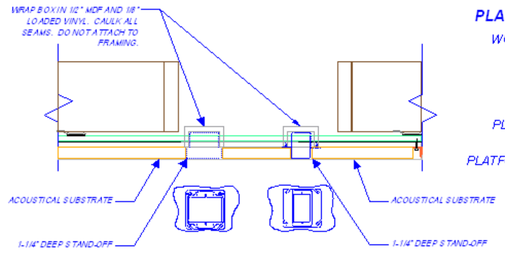

PLATFORM EDGE DETAIL

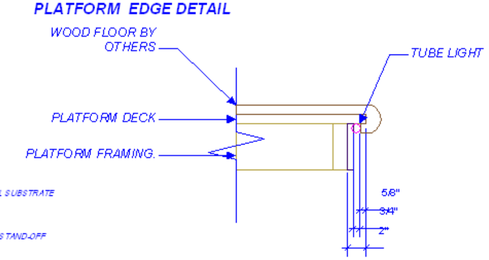

PROJECTOR HOUSING SIDE VIEW

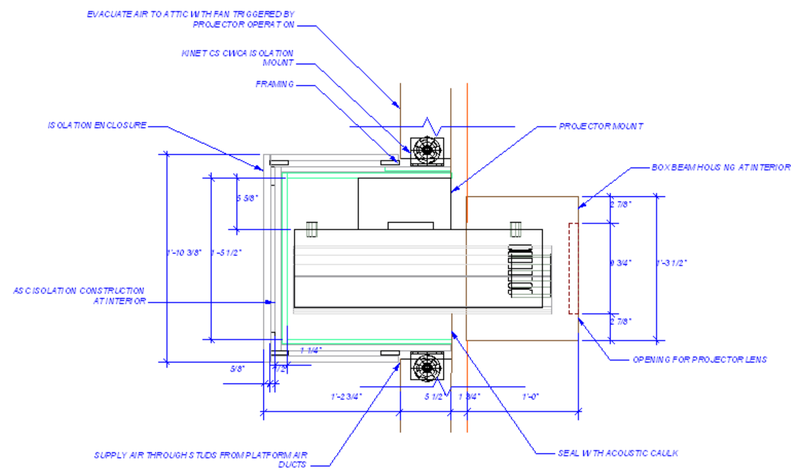

ISOLATION FRAMING DETAILS AND FINAL ACOUSTICAL PLASTER AT WALL AND STEMWALL

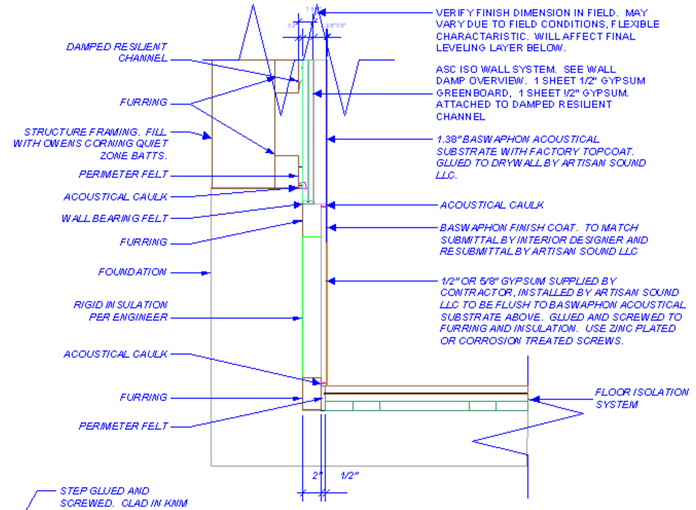

WALL DAMP OVERVIEW

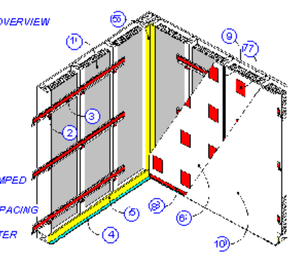

1	ACOUSTIC BATTS
2	WALL DAMP STRIPS ON FRAMING
3	DAMPED RESILIENT CHANNEL
4	1-1/2" X 1/4" WALL BEARING FELT
5	2" X 1/2" PERIMETER GASKET
6	FIRST LAYER WALLBOARD SCREWED TO DAMPED RESILIENT CHANNEL
7	4" X 4" WALLDAMP SQUARES AVERAGE 16" SPACING
8	1" WALLDAMP STRIP AROUND WALL PERIMETER
9	1" WALLDAMP STRIP AT JOINTS
10	SECOND LAYER WALLBOARD SCREWED TO DAMPED RESILIENT CHANNEL